


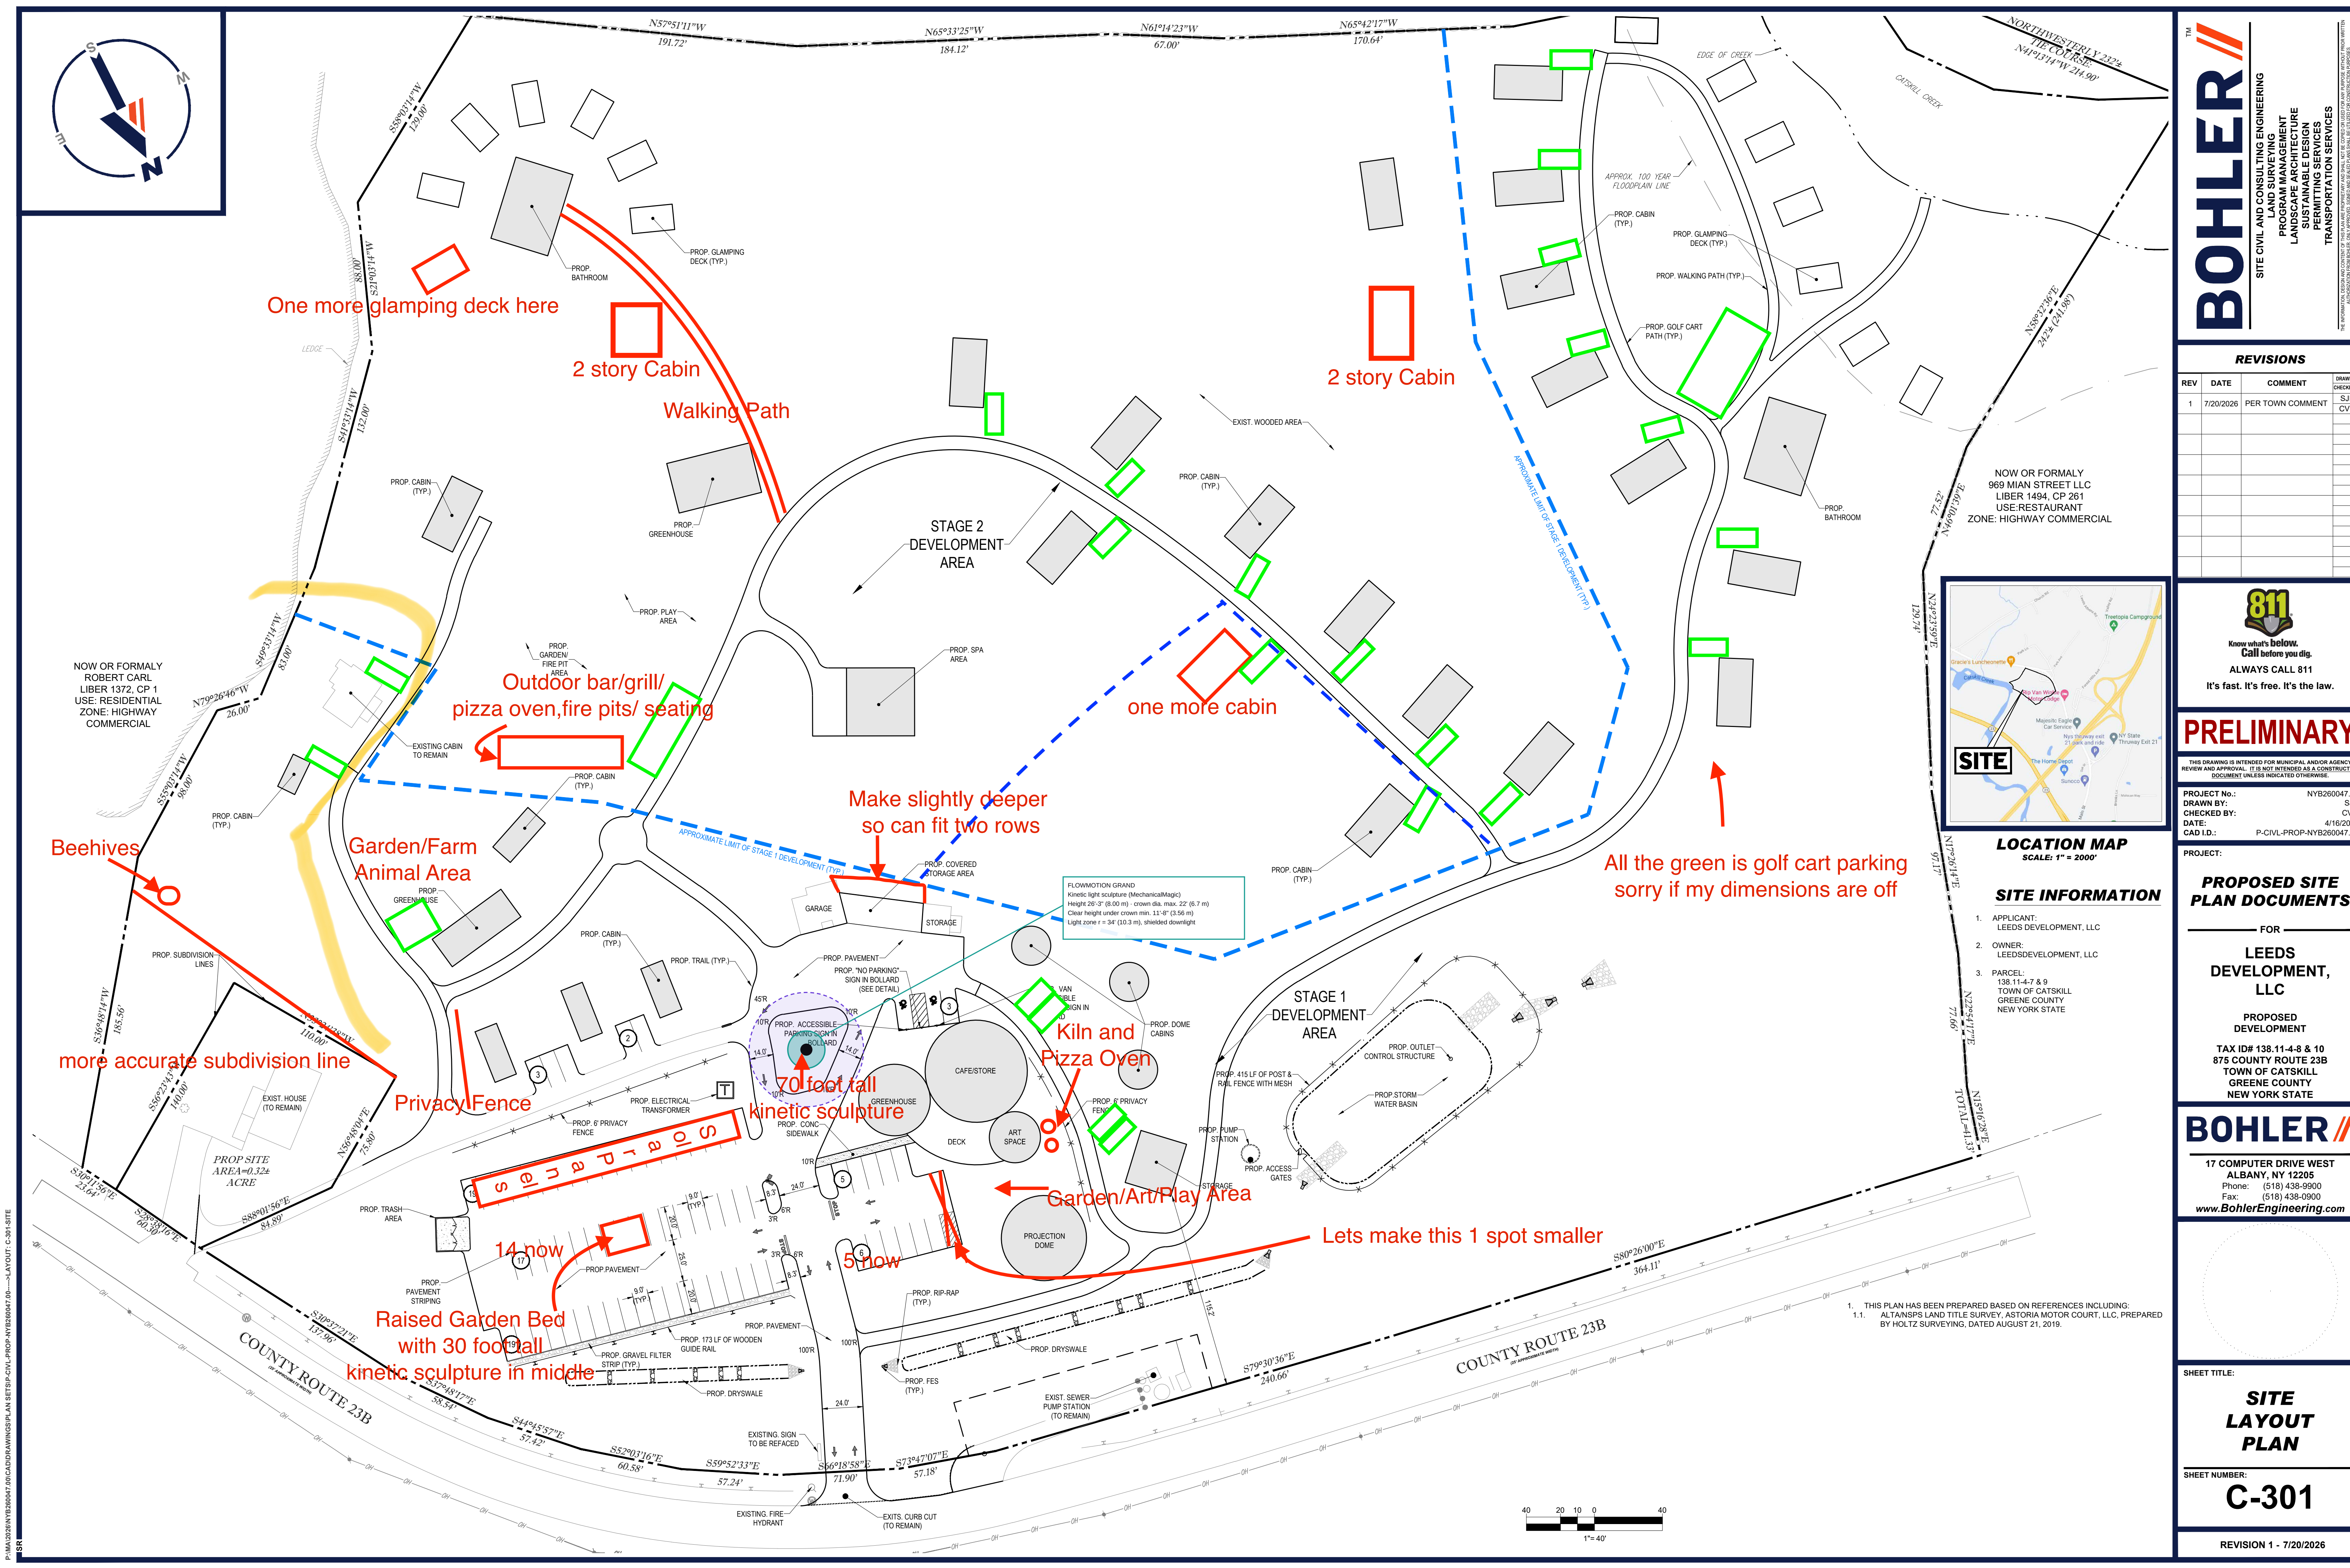

## REVISIONS



**Know what's below.  
Call before you dig.**

**ALWAYS CALL 811**

**It's fast. It's free. It's the law.**



THIS DRAWING IS INTENDED FOR MUNICIPAL AND/OR AGENCY  
REVIEW AND APPROVAL. IT IS NOT INTENDED AS A CONSTRUCTION  
DOCUMENT UNLESS INDICATED OTHERWISE.

PROJECT No.: NYB260047  
DRAWN BY: S  
CHECKED BY: CV  
DATE: 4/16/20  
CAD I.D.: P-CIVL-PROP-NYB260047

PROJECT:

**PROPOSED SITE  
PLAN DOCUMENTS**

**LEEDS  
DEVELOPMENT,  
LLC**

**PROPOSED  
DEVELOPMENT**

**TAX ID# 138.11-4-8 & 10  
875 COUNTY ROUTE 23B  
TOWN OF CATSKILL  
GREENE COUNTY  
NEW YORK STATE**

**BOHLER //**  
17 COMPUTER DRIVE WEST  
ALBANY, NY 12205  
Phone: (518) 438-9900  
Fax: (518) 438-0900  
*[www.BohlerEngineering.com](http://www.BohlerEngineering.com)*

**SHEET TITLE:**

# SITE LAYOUT PLAN

SHEET NUMBER:

**C-301**

REVISION 1 - 7/20/2026